DO NOT SCALE

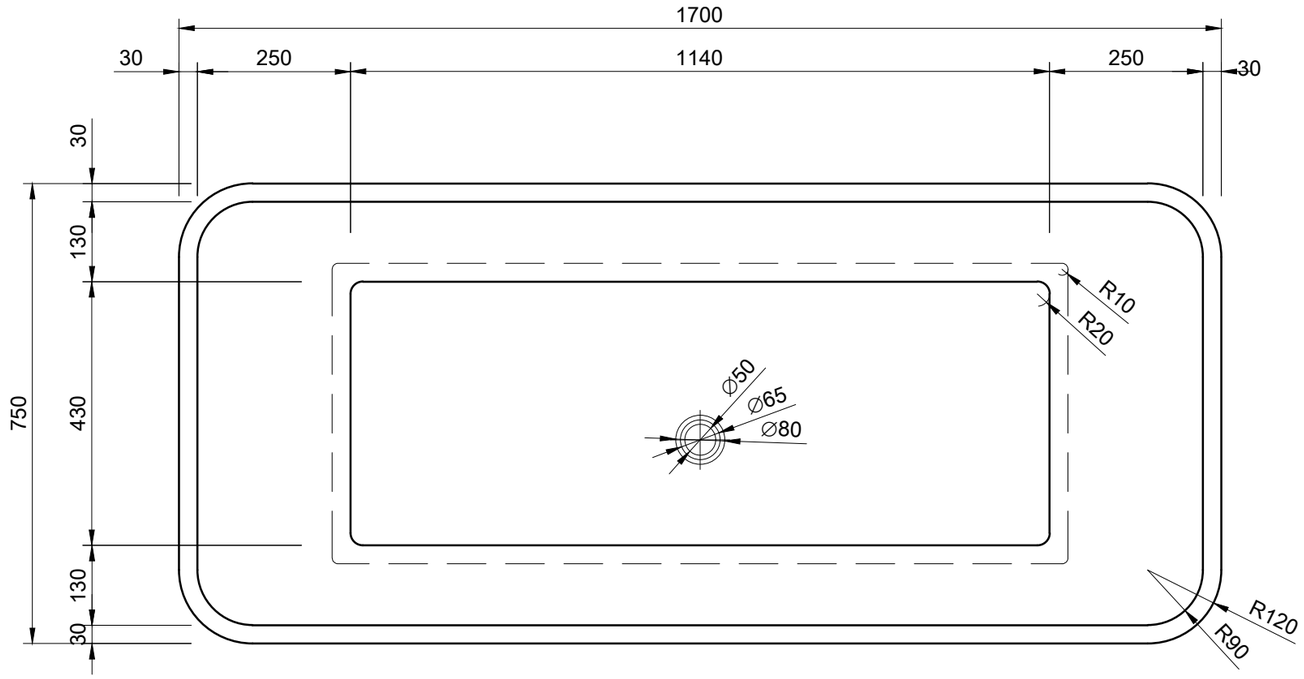

PLAN

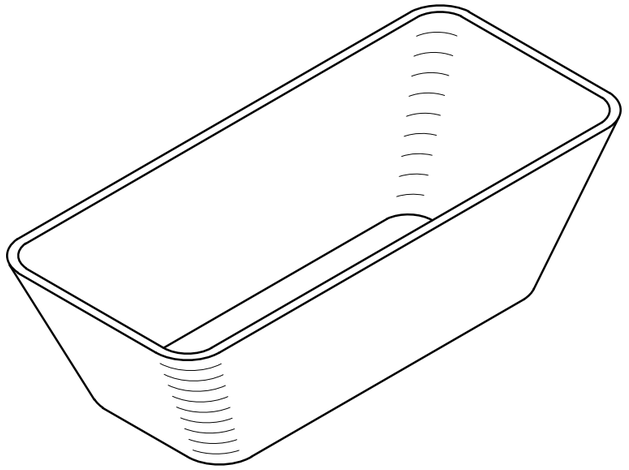

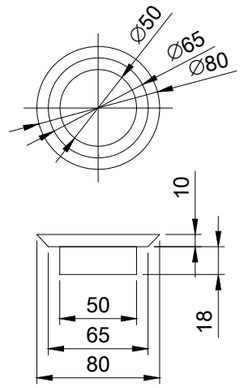

WASTE DETAIL

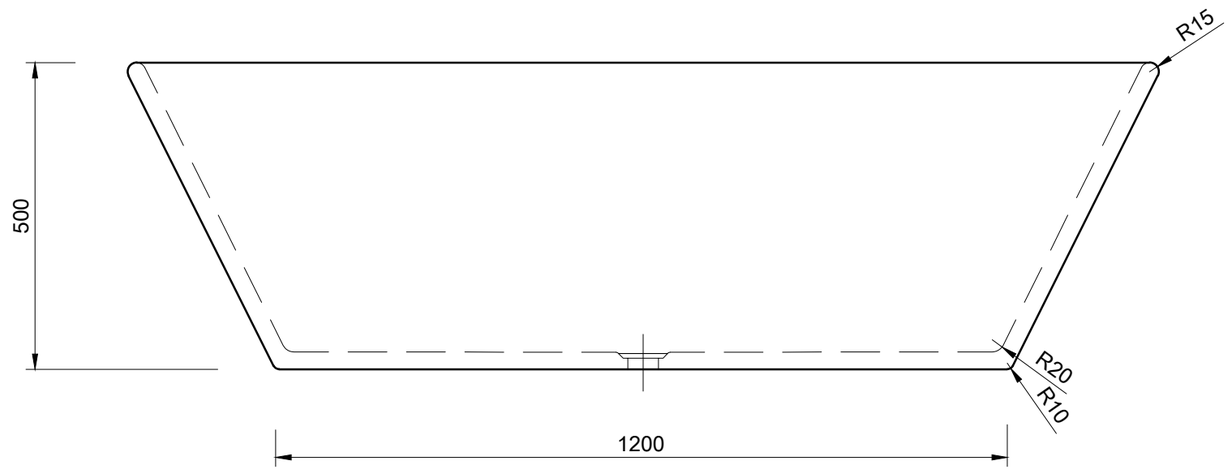

FRONT ELEVATION
WEIGHT = 190kg

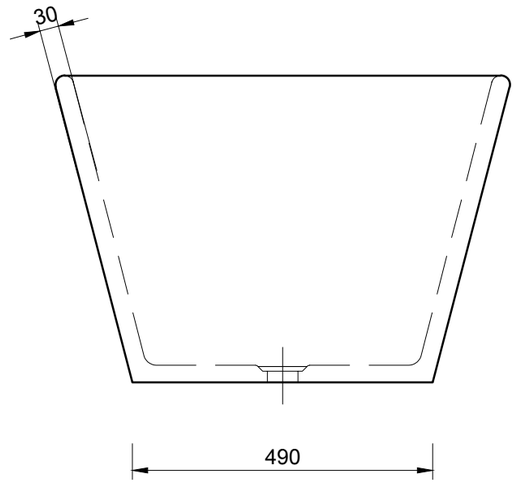

SIDE ELEVATION

FOR CONSTRUCTION

DIMENSIONS IN MILLIMETERS

REV	REVISION	BY	DATE
B	WAS SONNY	TLD	03.08.2022
A	ISSUED FOR APPROVAL	TLD	21.10.2021

Concrete Republic

Concrete Republic Pty Ltd
Workshop Address: 16 Naughton Ave, North Geelong. Victoria
ABN: 80 621 646 839
Email: admin@concreterepublic.com.au
Phone: 0477 885 526

TITLE
LUTA
CONCRETE BATH
PLAN & ELEVATIONS

DRAWN	CHECKED	DRAWING No.	REV.
T.L.DIRCKS		CR210512-01	B
DATE 21.05.2021	SCALE NTS		